R–2247 FORSYTH COUNTY

WINSTON–SALEM NORTHERN BELTWAY (WESTERN SECTION)

PROJECT BREAKDOWN MAP

PROJECT SCHEDULES AND COSTS ARE ACCURATE AS OF DATE SHOWN

I.D. NO. / D.S.R. NO.	R-2247 F
WBS	34409
PROJECT ENGINEER	
PROJECT DESCRIPTION	I.T.S. FOR SEGMENTS BA, BB, CA, CB, D, EA & EB
COUNTY / DIVISION	FORSYTH/ DIV9
LENGTH	14.8 MILES
TYPE OF CONTRACT	
REMARKS	
PROPOSED LETTING (T.I.P.)	PY
PROPOSED LETTING (PRODUCTION)	
EST. COMP. DATE (T.I.P.)	
ESTIMATED CONSTRUCTION COST	$ 11,500,000

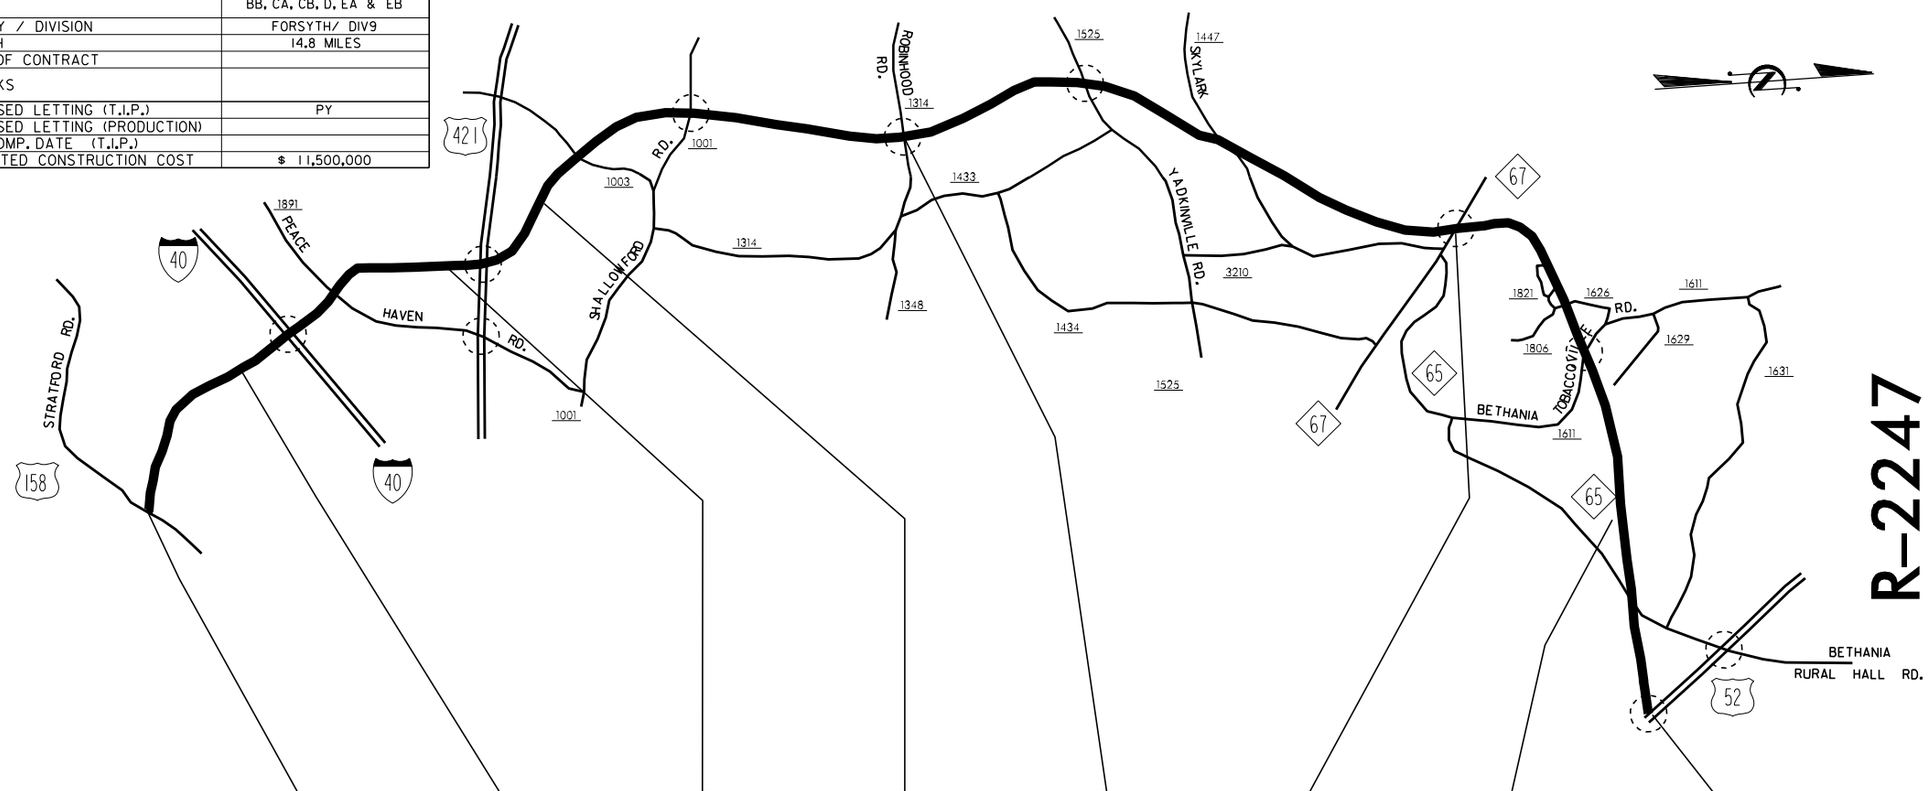

R-2247

I.D. NO. / D.S.R. NO.	*R-2247 A	R-2247 B	R-2247 CA	R-2247 CB	R-2247 D	R-2247 EA	R-2247 EB
WBS	34409	34409	34409	34409	34409	34409	34409
PROJECT ENGINEER	T. HOUSER	GOODNIGHT	T. HOUSER	C. HOUSER	T. HOUSER	T. HOUSER	T. HOUSER
PROJECT DESCRIPTION	US 158 TO S. OF I-40	SOUTH OF I-40 TO NORTH OF US-421	INTERCHANGE WITH US 421	FROM N. OF US 421 TO SR 1314	SR-1314 TO NC-67	NC 67 TO SOUTH OF US 52	INTERCHANGE US 52
COUNTY / DIVISION	FORSYTH / DIV. 9	FORSYTH / DIV. 9	FORSYTH / DIV. 9	FORSYTH / DIV. 9	FORSYTH / DIV. 9	FORSYTH / DIV. 9	FORSYTH / DIV. 9
LENGTH	1.6 MI.	1.8 MI.	1.1 MI.	3.3 MI.	4.6 MI.	3.0 MI.	2.3 MI.
TYPE OF CONTRACT							
REMARKS				PEF			
BEGIN R/W ACQUISITION (T.I.P.)	PY	PY	PY	PY	PY	PY	PY
BEGIN R/W ACQUISITION (PRODUCTION)							
PROPOSED LETTING (T.I.P.)	PY	PY	PY	PY	PY	PY	PY
PROPOSED LETTING (PRODUCTION)							
EST. COMP. DATE (T.I.P.)							
ESTIMATED R/W COST	$ 5,000,000	$ 5,400,000	$ 650,000	$ 7,750,000	$ 11,000,000	$ 6,200,000	$ 26,000,000
ESTIMATED CONSTRUCTION COST	$ 14,400,000	$ 51,200,000	$ 44,800,000	$ 38,700,000	$ 37,700,000	$ 32,600,000	$ 116,800,000

*R-2247A NOT PART OF TRUST FUND SYSTEM.

UPDATED - 9/22/08