U–3334 JOHNSTON COUNTY

Smithfield – Booker Dairy Road

PROJECT BREAKDOWN MAP

PROJECT SCHEDULES AND COSTS ARE ACCURATE AS OF DATE SHOWN.

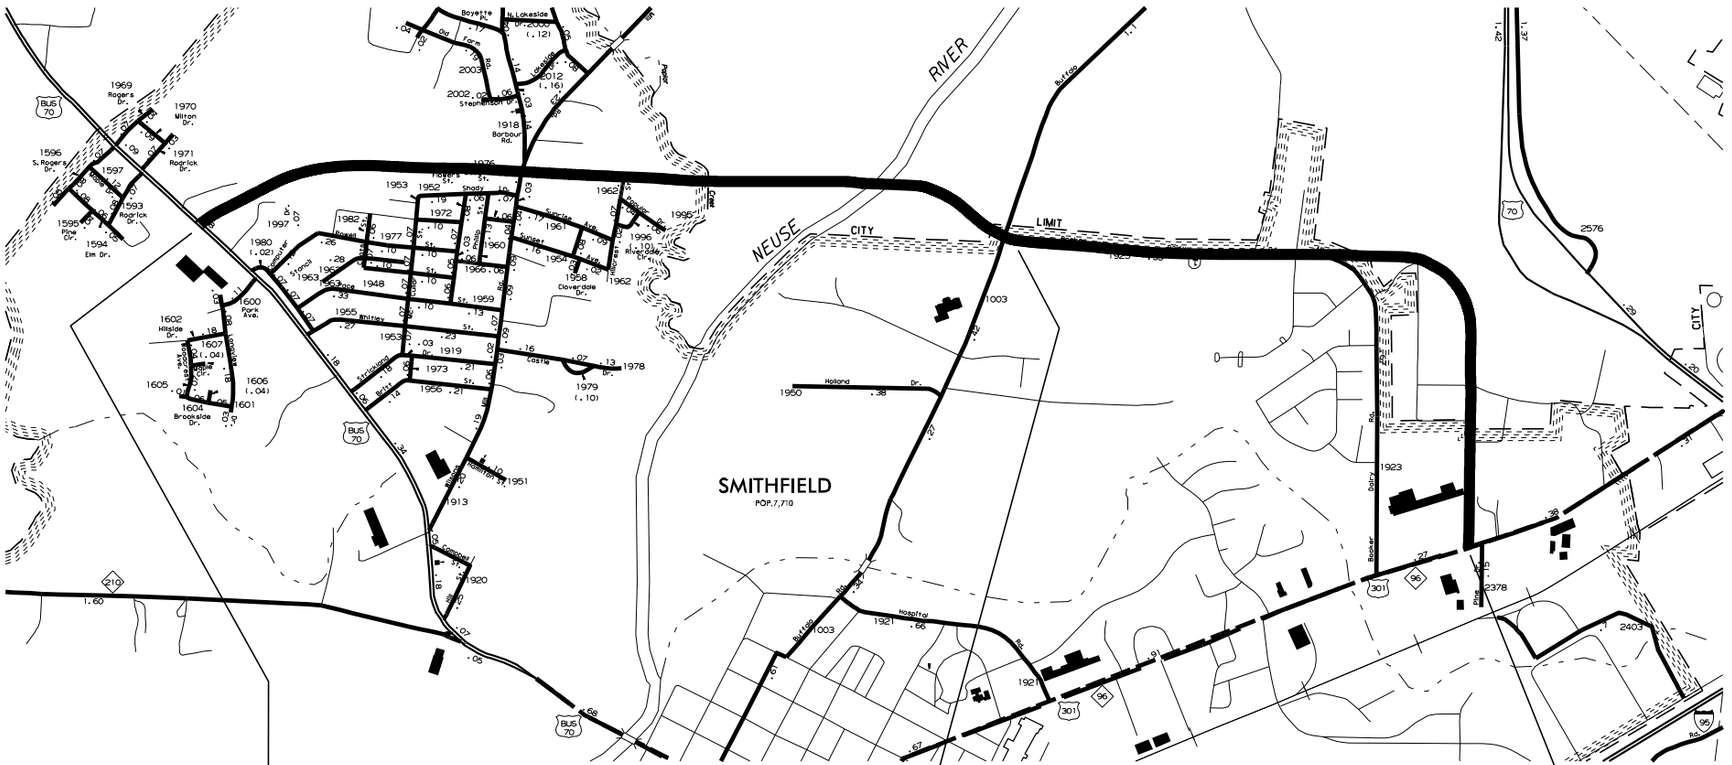

U–3334

	LET	
I.D. NO. / D.S.R. NO.	U-3334 A	U-3334 B
STATE PROJECT NO. (P.E.)	8.2312101	8.2312101
PROJECT ENGINEER	BRUTON	T. HOUSER
PROJECT DESCRIPTION	US 70 TO SR 1003 (BUFFALO ROAD)	SR 1003 (BUFFALO ROAD) TO US 301
COUNTY / DIVISION	JOHNSTON / DIV. 4	JOHNSTON / DIV. 4
LENGTH	2.3 MI	1.54 MI
TYPE OF CONTRACT	TURNKEY	TURNKEY
REMARKS		
BEGIN R/W ACQUISITION (T.I.P.)	11-03	PY
BEGIN R/W ACQUISITION (PRODUCTION)		
PROPOSED LETTING (T.I.P.)	4-09	PY
PROPOSED LETTING (PRODUCTION)		
EST. COMP. DATE (T.I.P.)	12-11	
ESTIMATED R/W COST	$ 1,070,000	$ 4,090,000
ESTIMATED CONSTRUCTION COST	$ 25,900,000	$ 4,300,000

UPDATED - 10/23/09