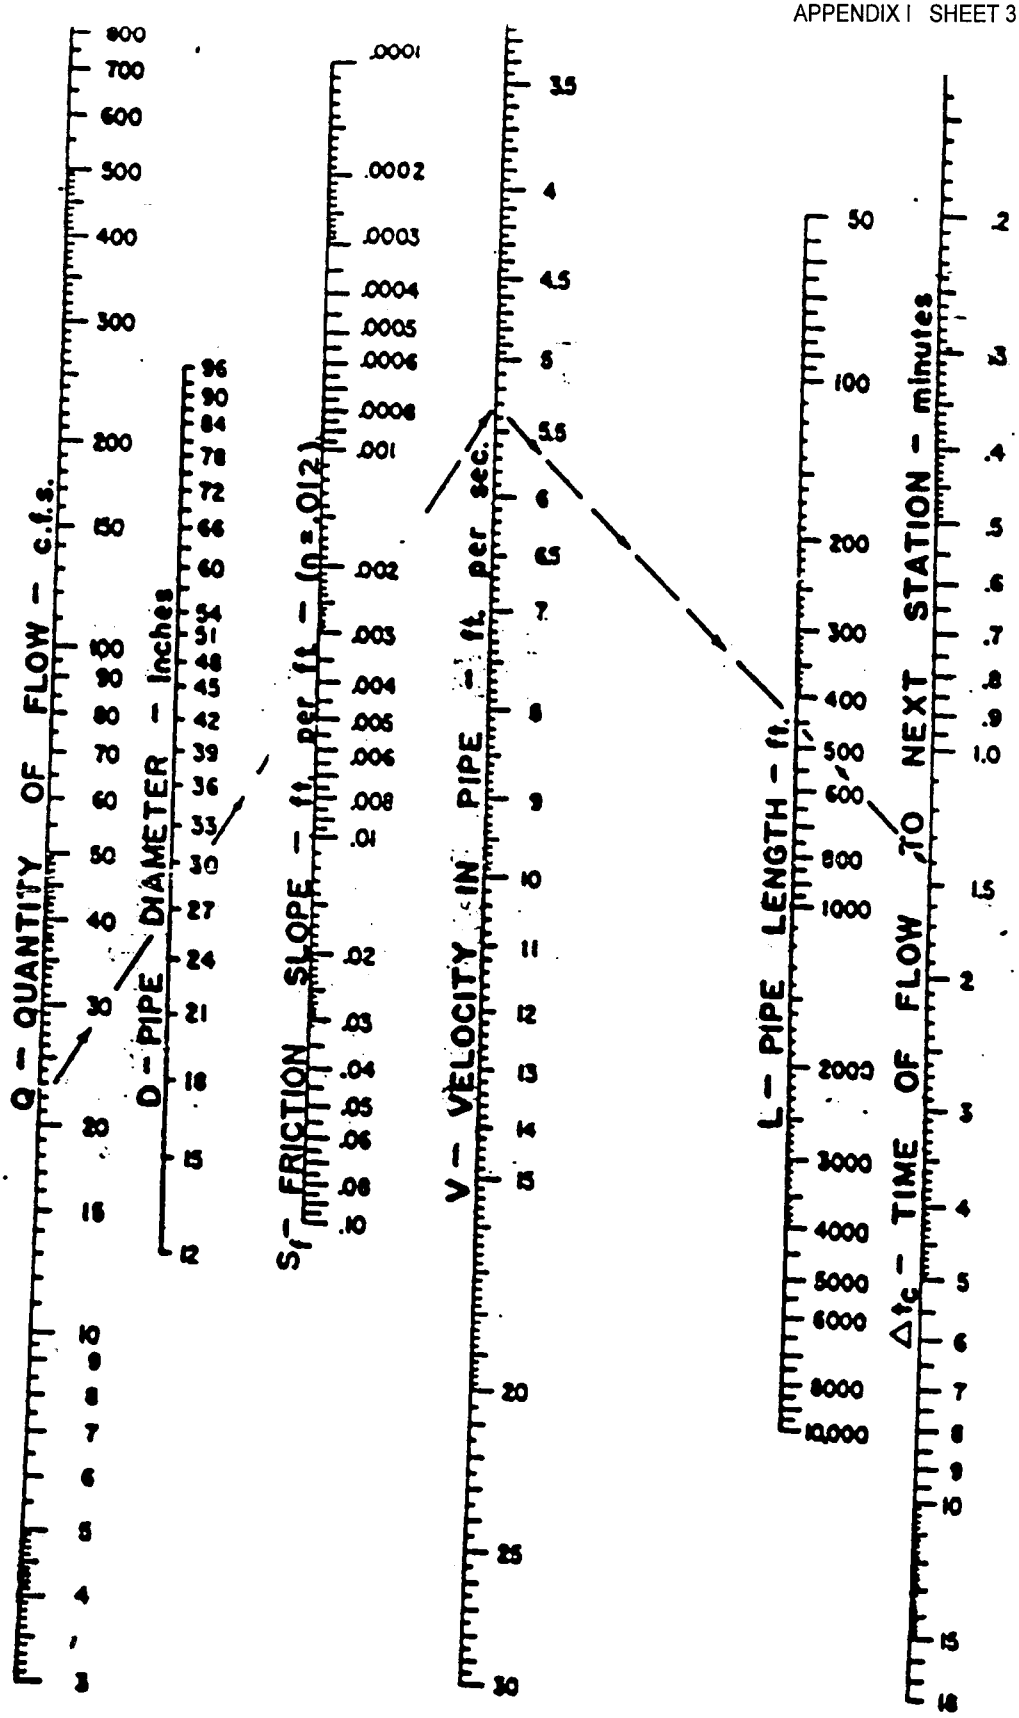

CONCRETE PIPE FLOW NOMOGRAPH